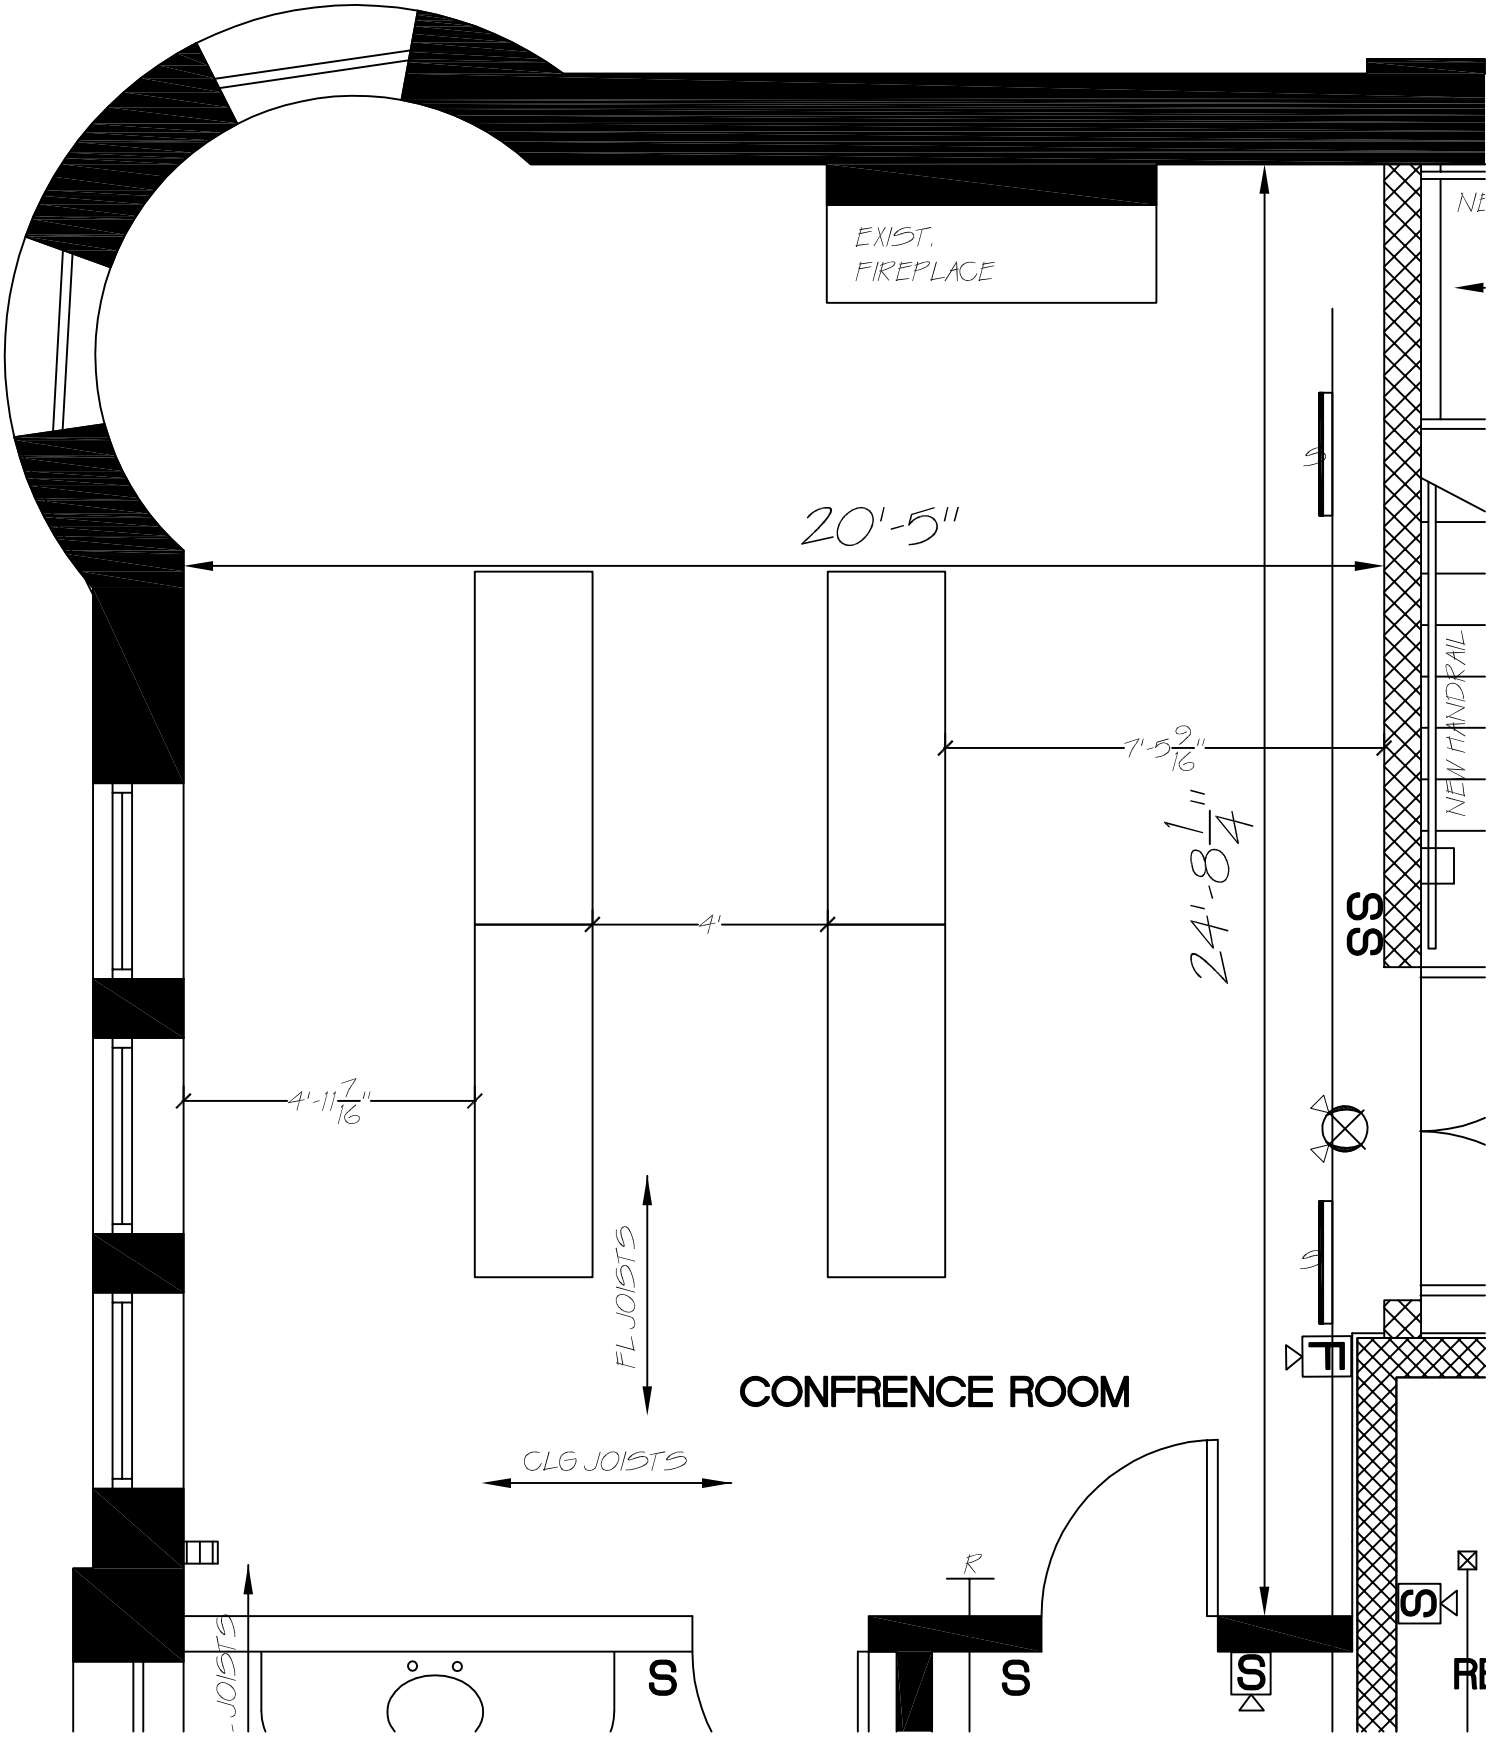
EXIST.
FIREPLACE
20'-5"
7'-5 9/16"
24'-8 1/4"
4'
4'-11 7/16"
NEW HANDRAIL
FL JOISTS
CLG JOISTS
CONFRENCE ROOM
SS
S
R
L